

An architectural rendering of a modern, two-story house with white walls and black window frames. A woman in a patterned dress stands on a brick path in the foreground, looking towards the house. The house has a large glass door on the ground floor and a window above it. The background shows a blue sky with birds and a tree on the right.



Almere Poort
Homeruskwartier
Apollostraat

VILLA APOLLO


HKW343

Frissekavels BV.
duurzame projectontwikkeling



ARCHITECTBNA.NL
HANS OUDENDORP
020 6241644 | info@architectbna.nl
Kea Boumanstraat 48B, 1095MA, Amsterdam

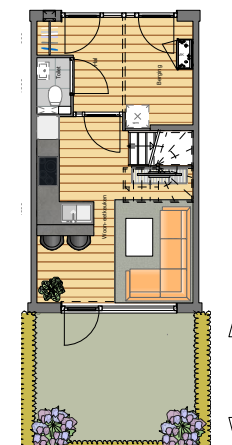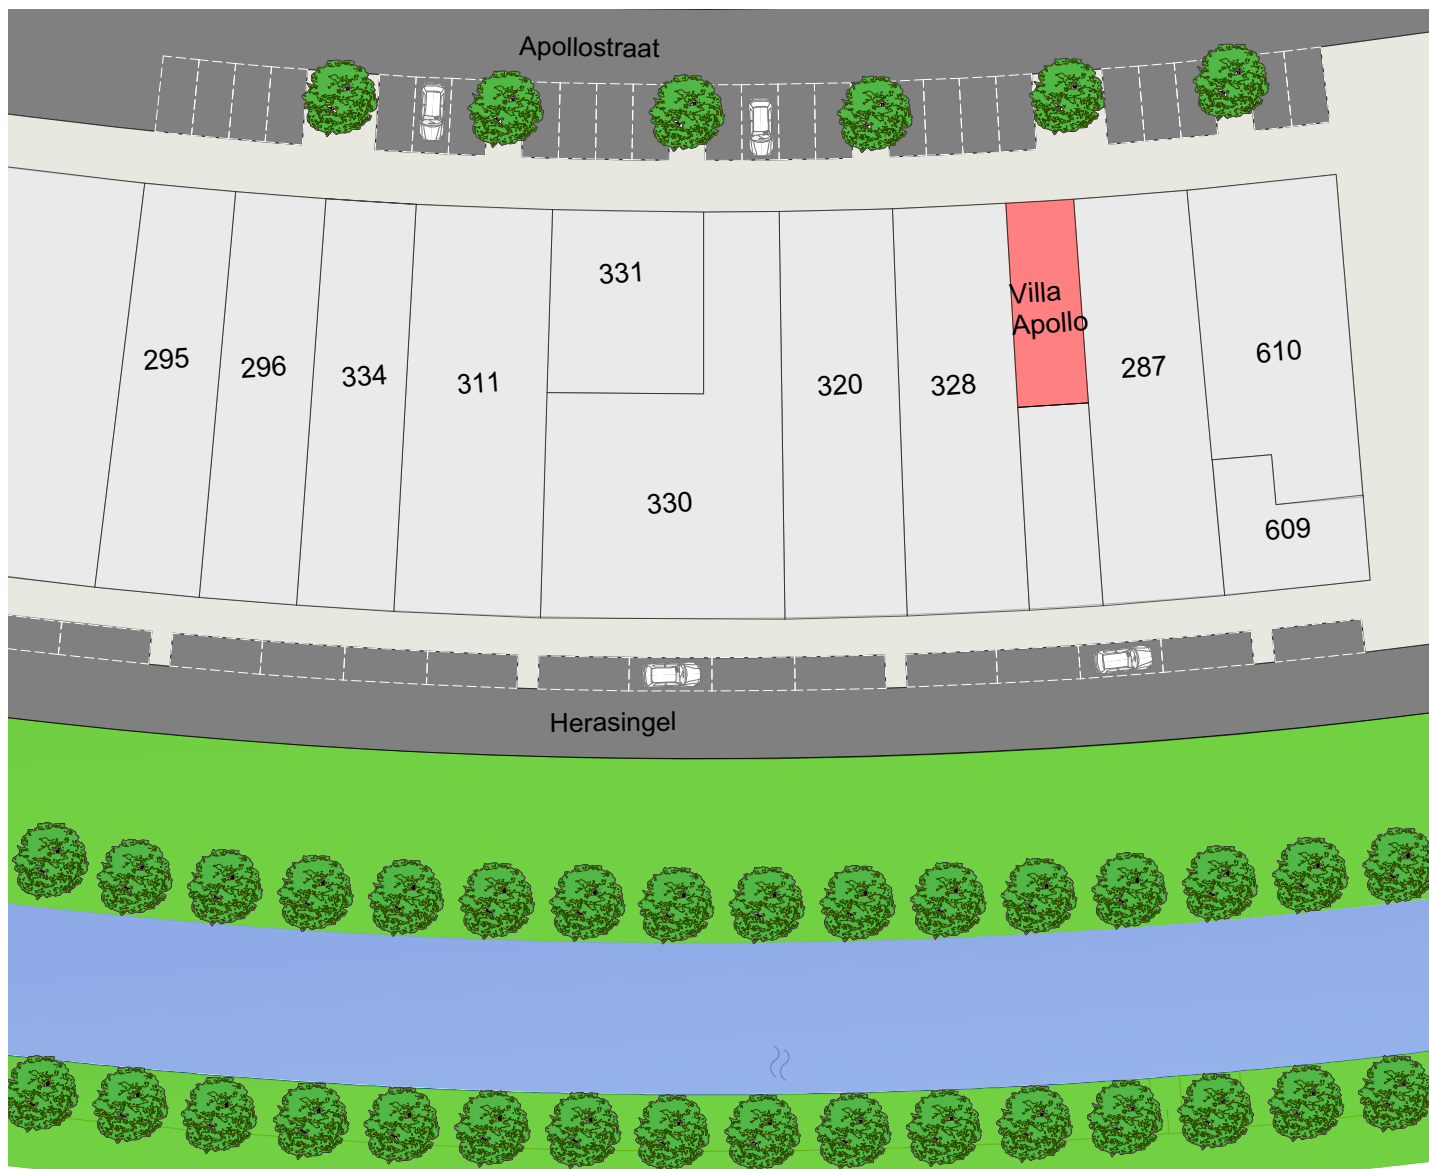



Afmetingen tuin
Villa Apollo
Schaal: 1:200

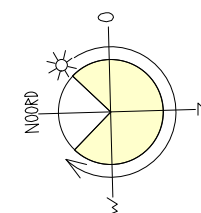



HKW 343 Woning Apollo
Situatie
Schaal: 1:500

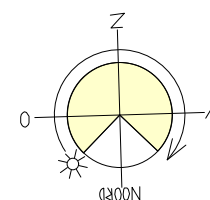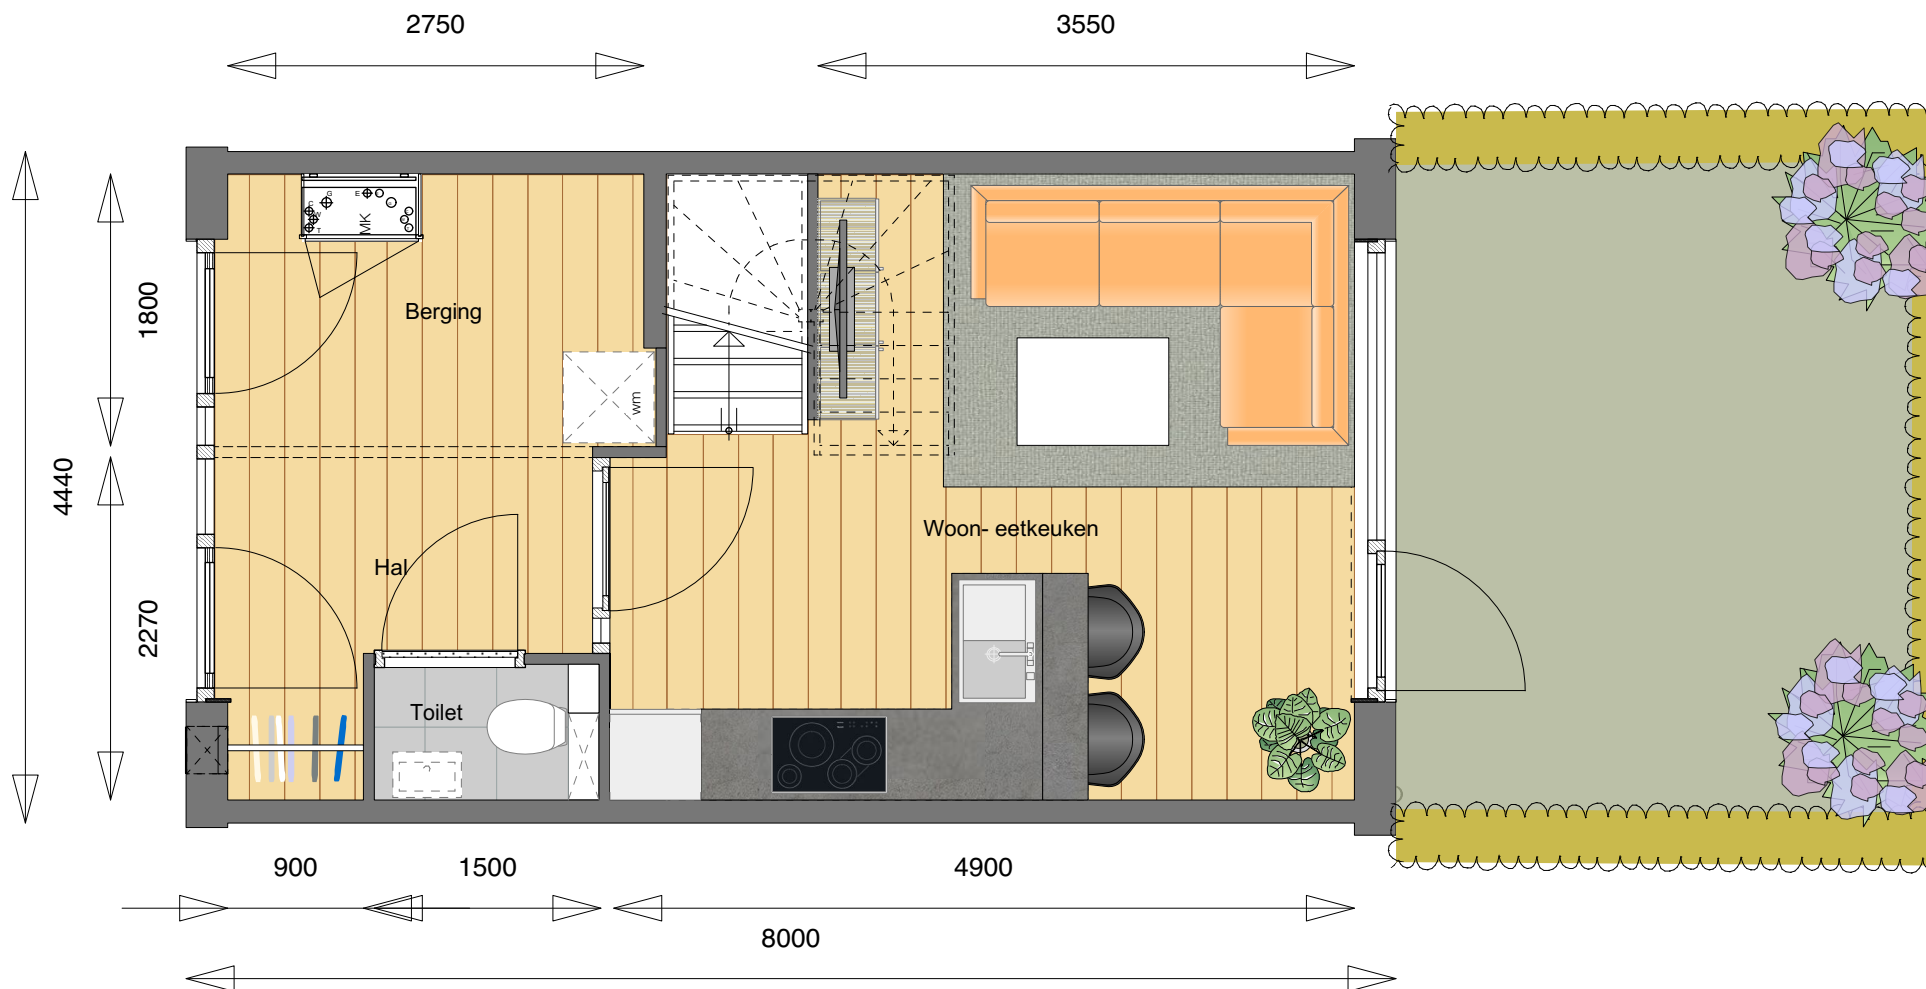

HKW 343 Woning Apollo
Beganeground
Schaal: 1:50

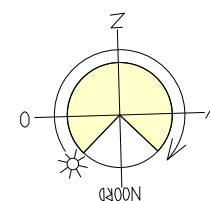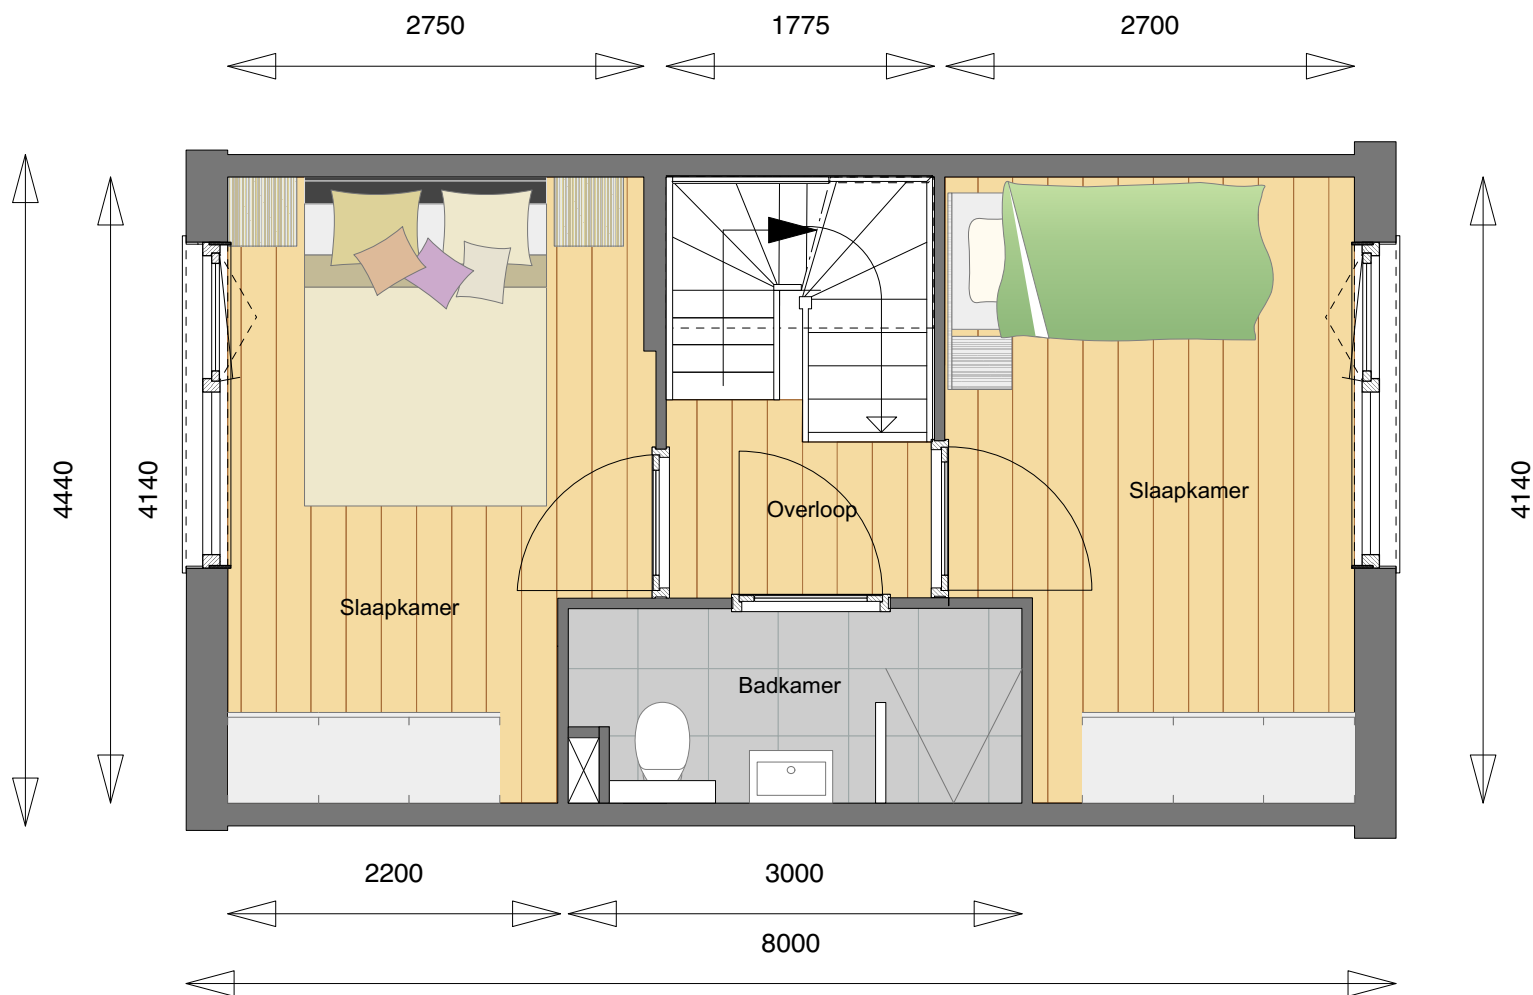

HKW 343 Woning Apollo
1e verdieping
Schaal: 1:50

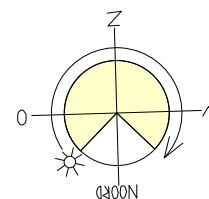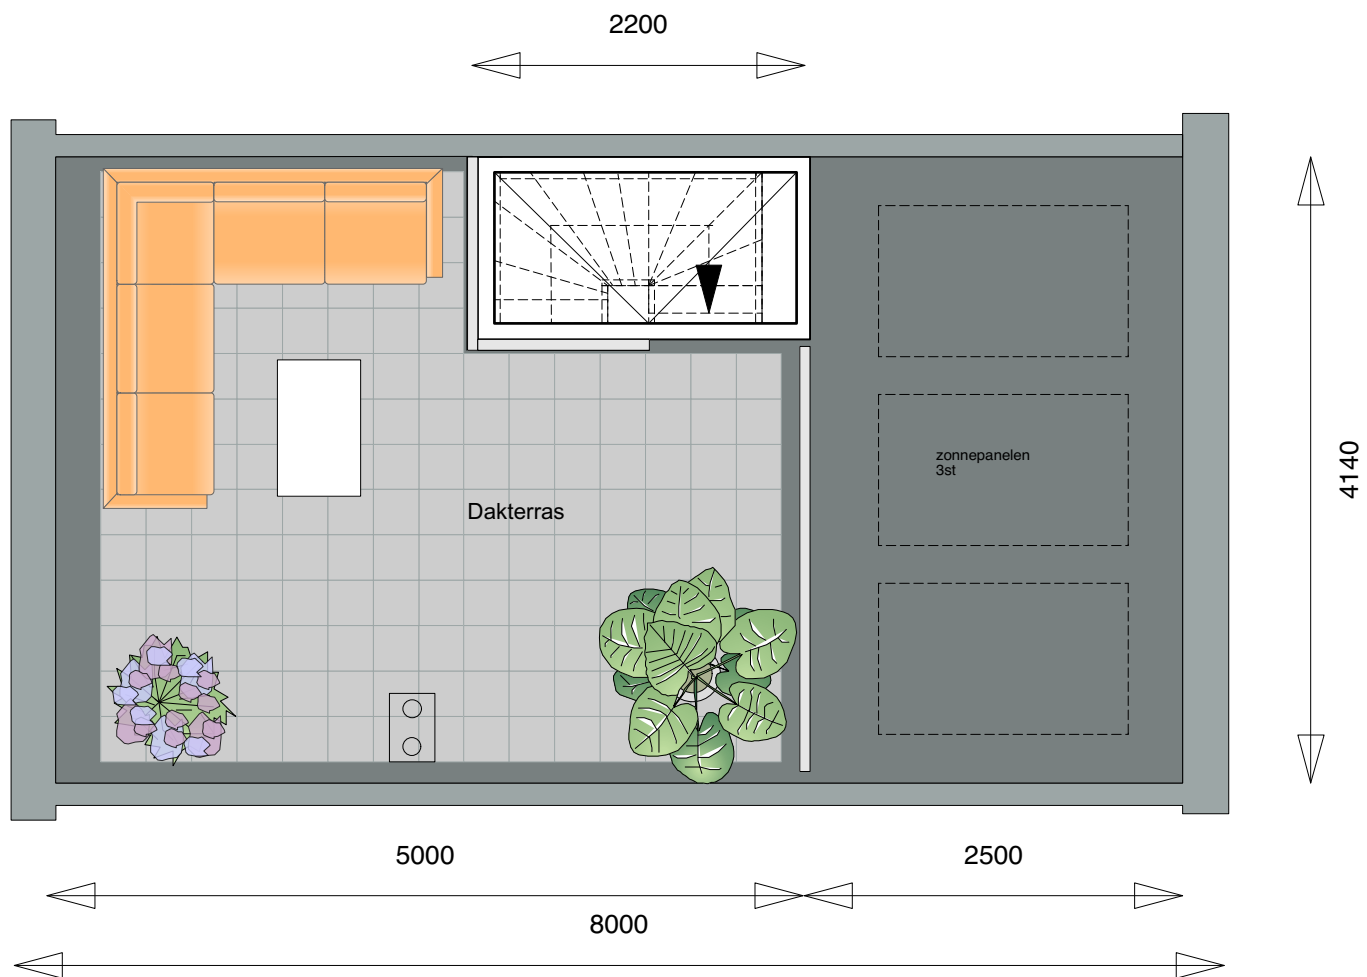

HKW 343 Woning Apollo
Dakterras optioneel
Schaal: 1:50







